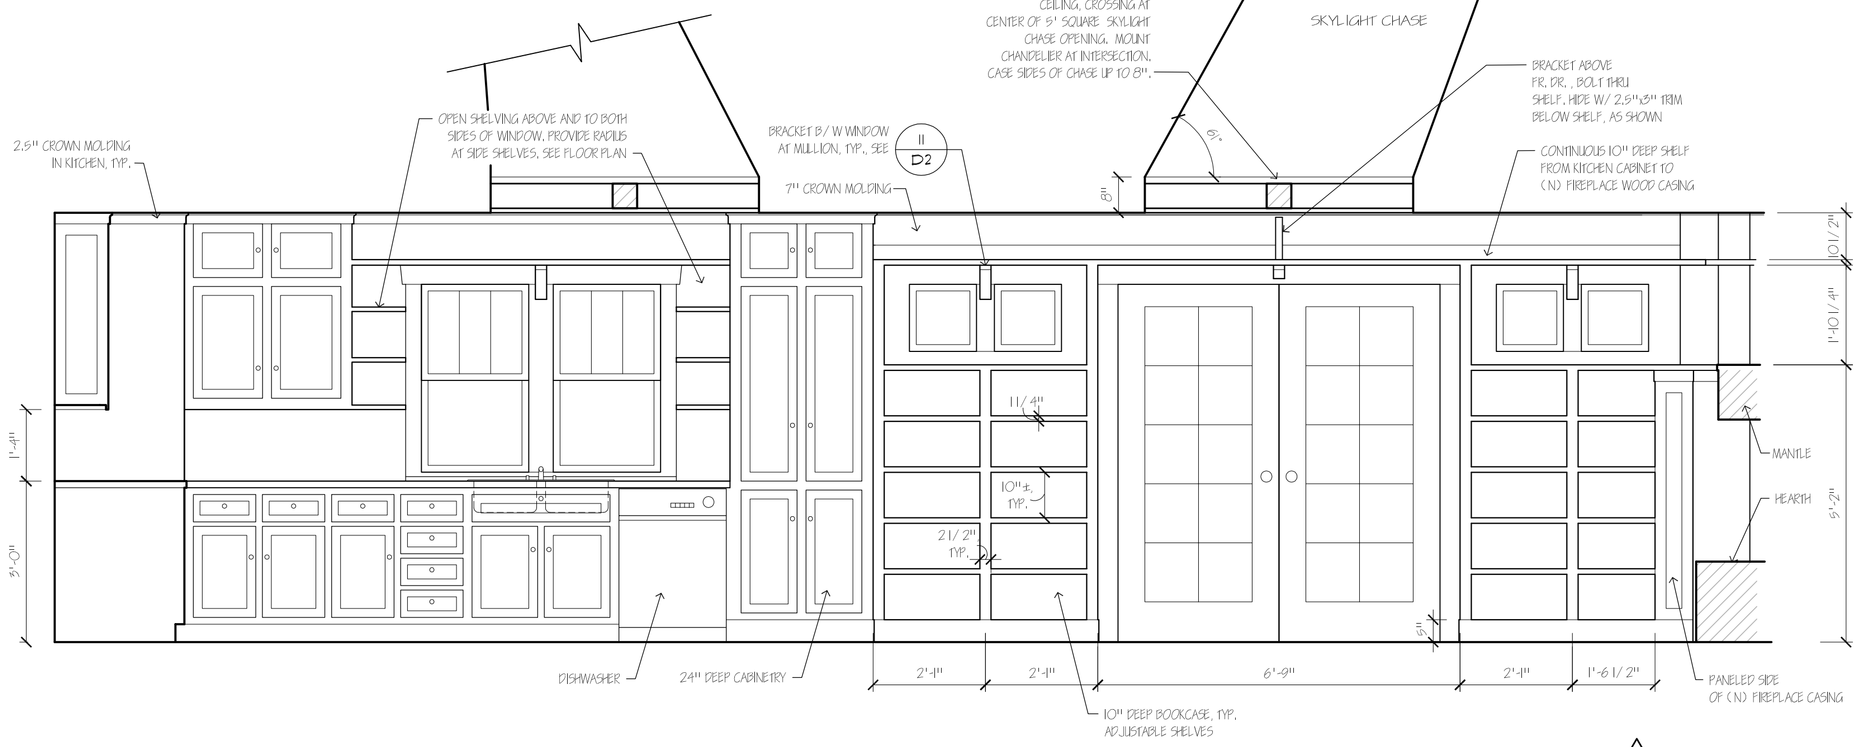

LIVING ROOM INTERIOR ELEVATION

SCALE: 1/2" = 1'-0"

VIEW 7

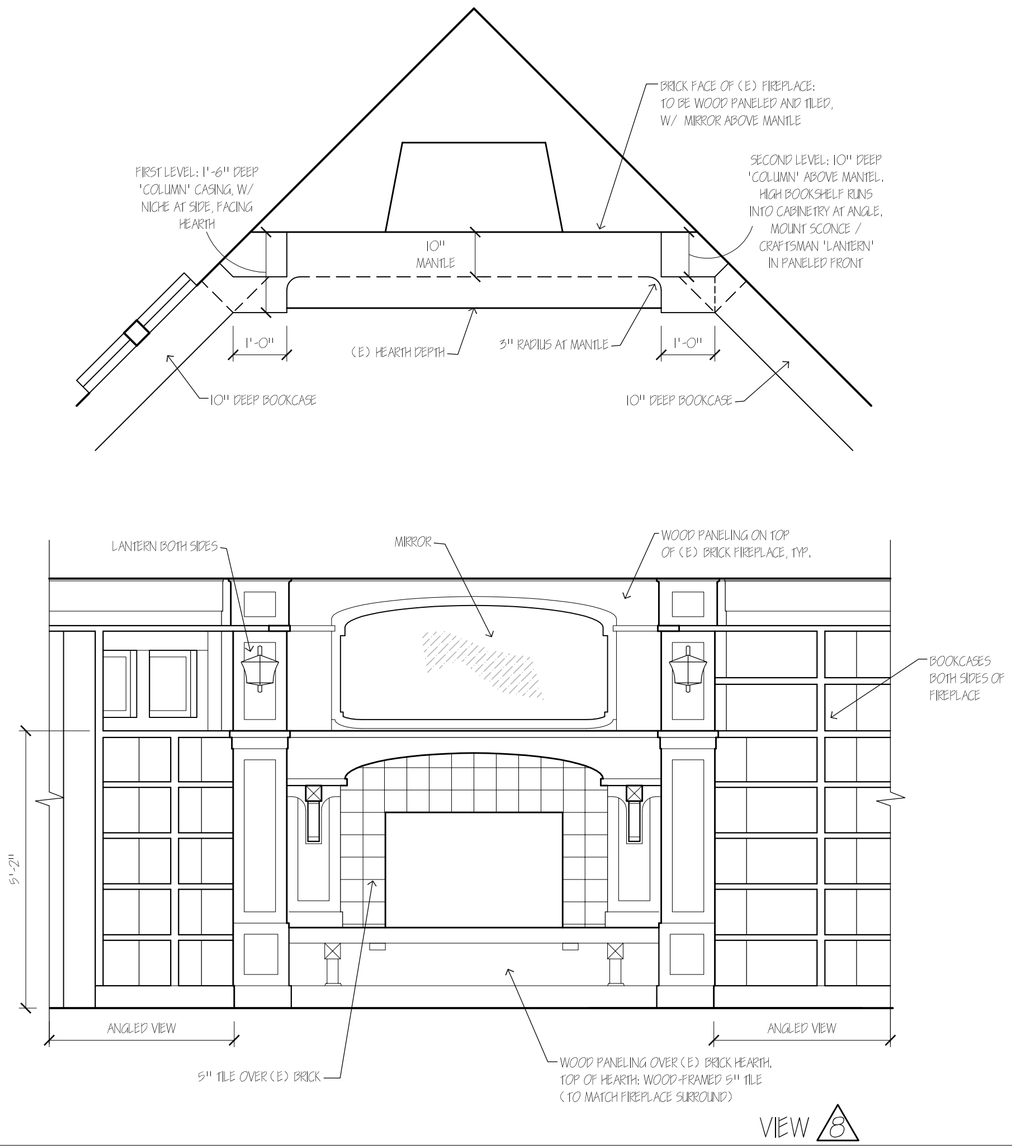

VIEW 8

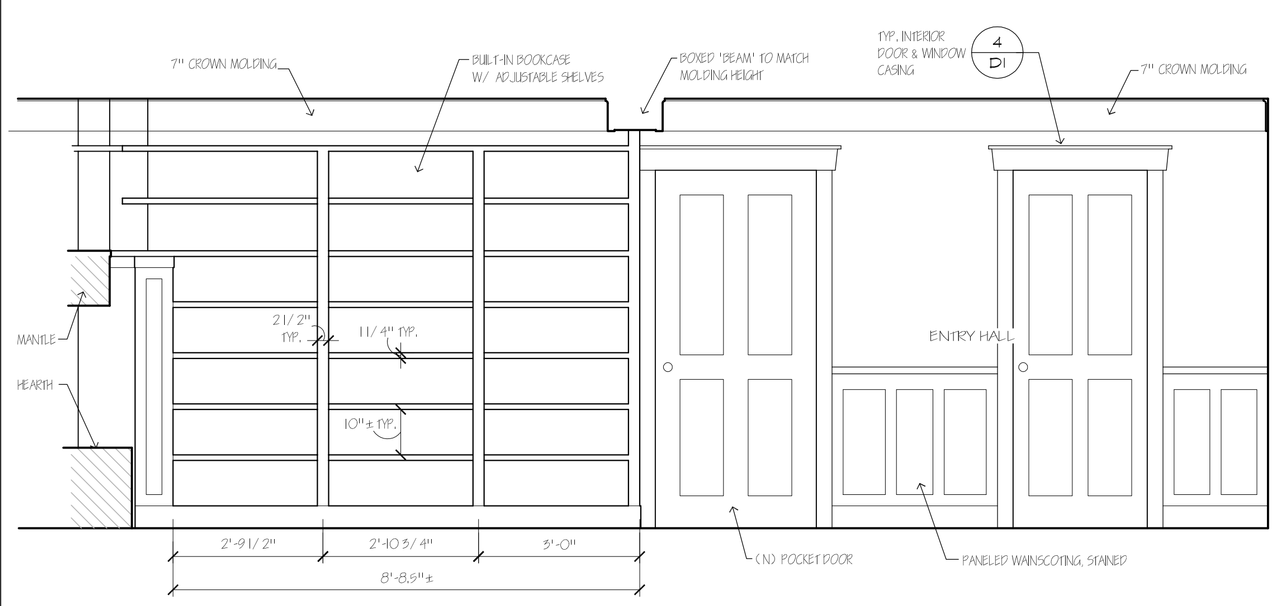

LIVING ROOM INTERIOR ELEVATIONS

SCALE: 1/2" = 1'-0"

VIEW 9

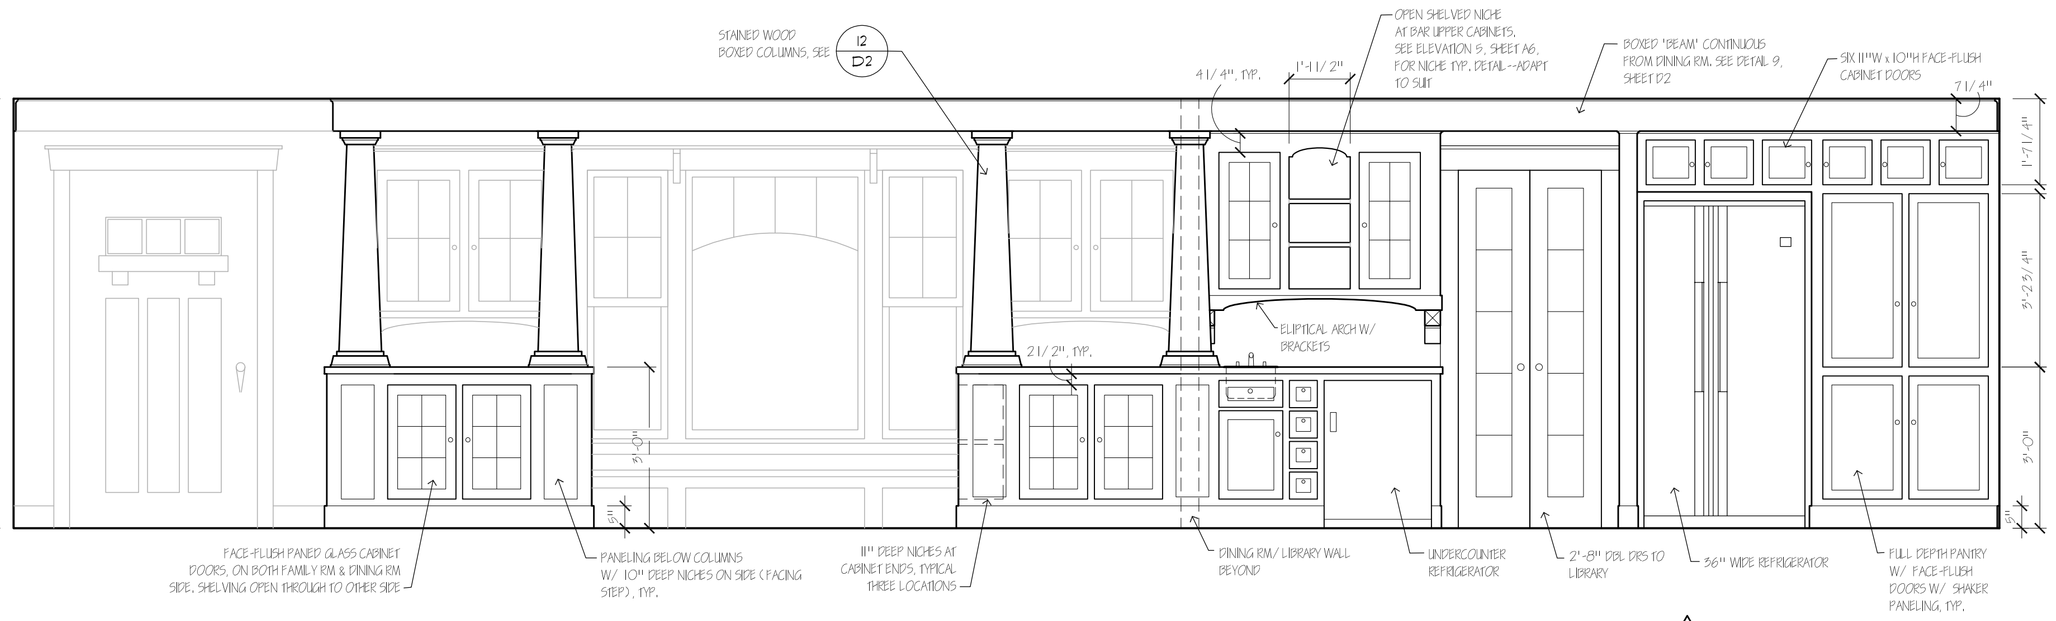

VIEW 10

REVISIONS	BY

© Copyright 2007 Madson Design

MADSON DESIGN
RESIDENTIAL · ADDITIONS · NEW HOMES
James N. Madson
Email: madsondesign@sbcglobal.net
2430 Vine St. Berkeley, CA 94709
Office: 415-334-5291 • Cell: 510-499-2002 • Fax: 415-669-5837

DATE 8/17/07

SCALE AS NOTED

DRAWN JNM

JOB

SHEET A7

OF SHEETS